Profile Detail 32/1000 Profile Roof & Wall (With Ribs)

Configuration: Forward / Over Purlin

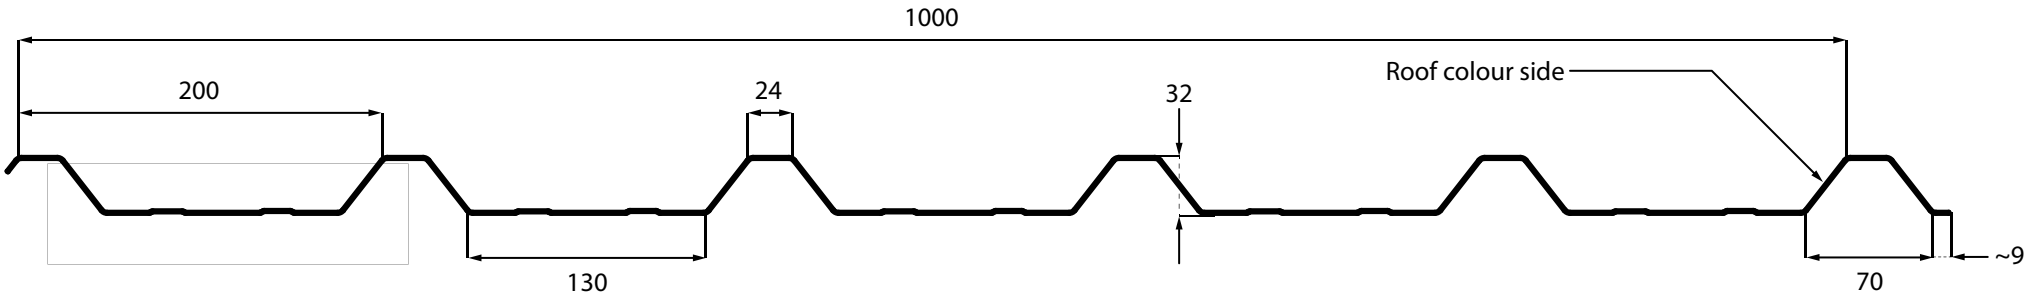

Configuration: Reverse / Under Purlin

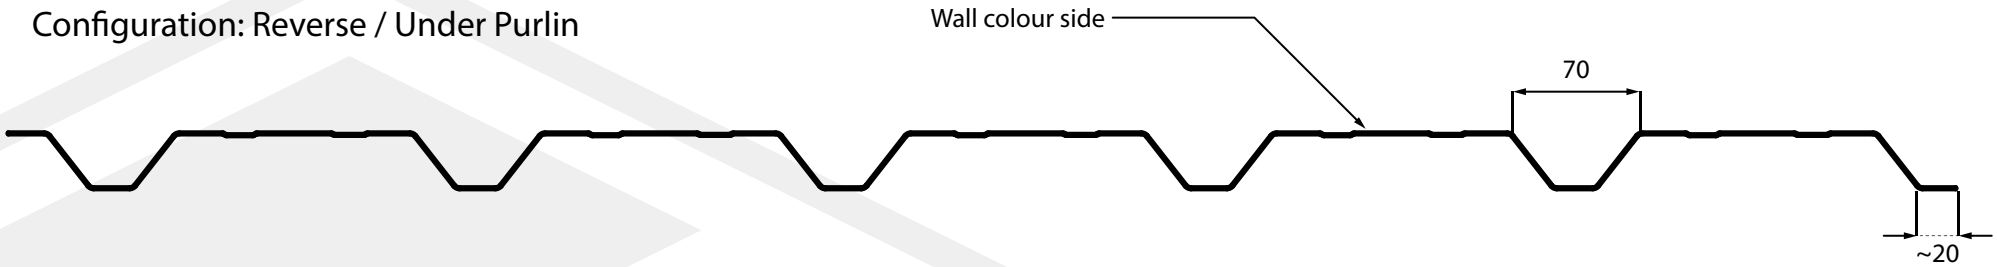

Cover width	1000
Thickness	0,5/0,7
Profile height	32
Pitch	200

Tel: +44 (0)1934 641446
sales@briarwoodproducts.co.uk
www.briarwoodproducts.co.uk

Approved by

CAUTION
Tolerances of definable trapezoidal dimension according to norm EN508-1:2000

Company Number: 02900287
VAT Registered Number: 634 4360 51